The use of drawings by the Customer acts as an agreement to the following statements. The Customer must not use the drawings if it does not agree with any of the following statements:
All drawings are based upon site information supplied by third parties and as such their accuracy cannot be guaranteed. All features are approximate and subject to clarification by a detailed topographical survey, statutory service enquiries and confirmation of the legal boundaries. Do not scale the drawings. Figured dimensions must be used in all cases. All dimensions must be checked on site. Any discrepancies must be reported in writing to Colour-UDL before proceeding. All drawings are copyright protected. Refer to full Terms & Conditions at www.colour-udl.com

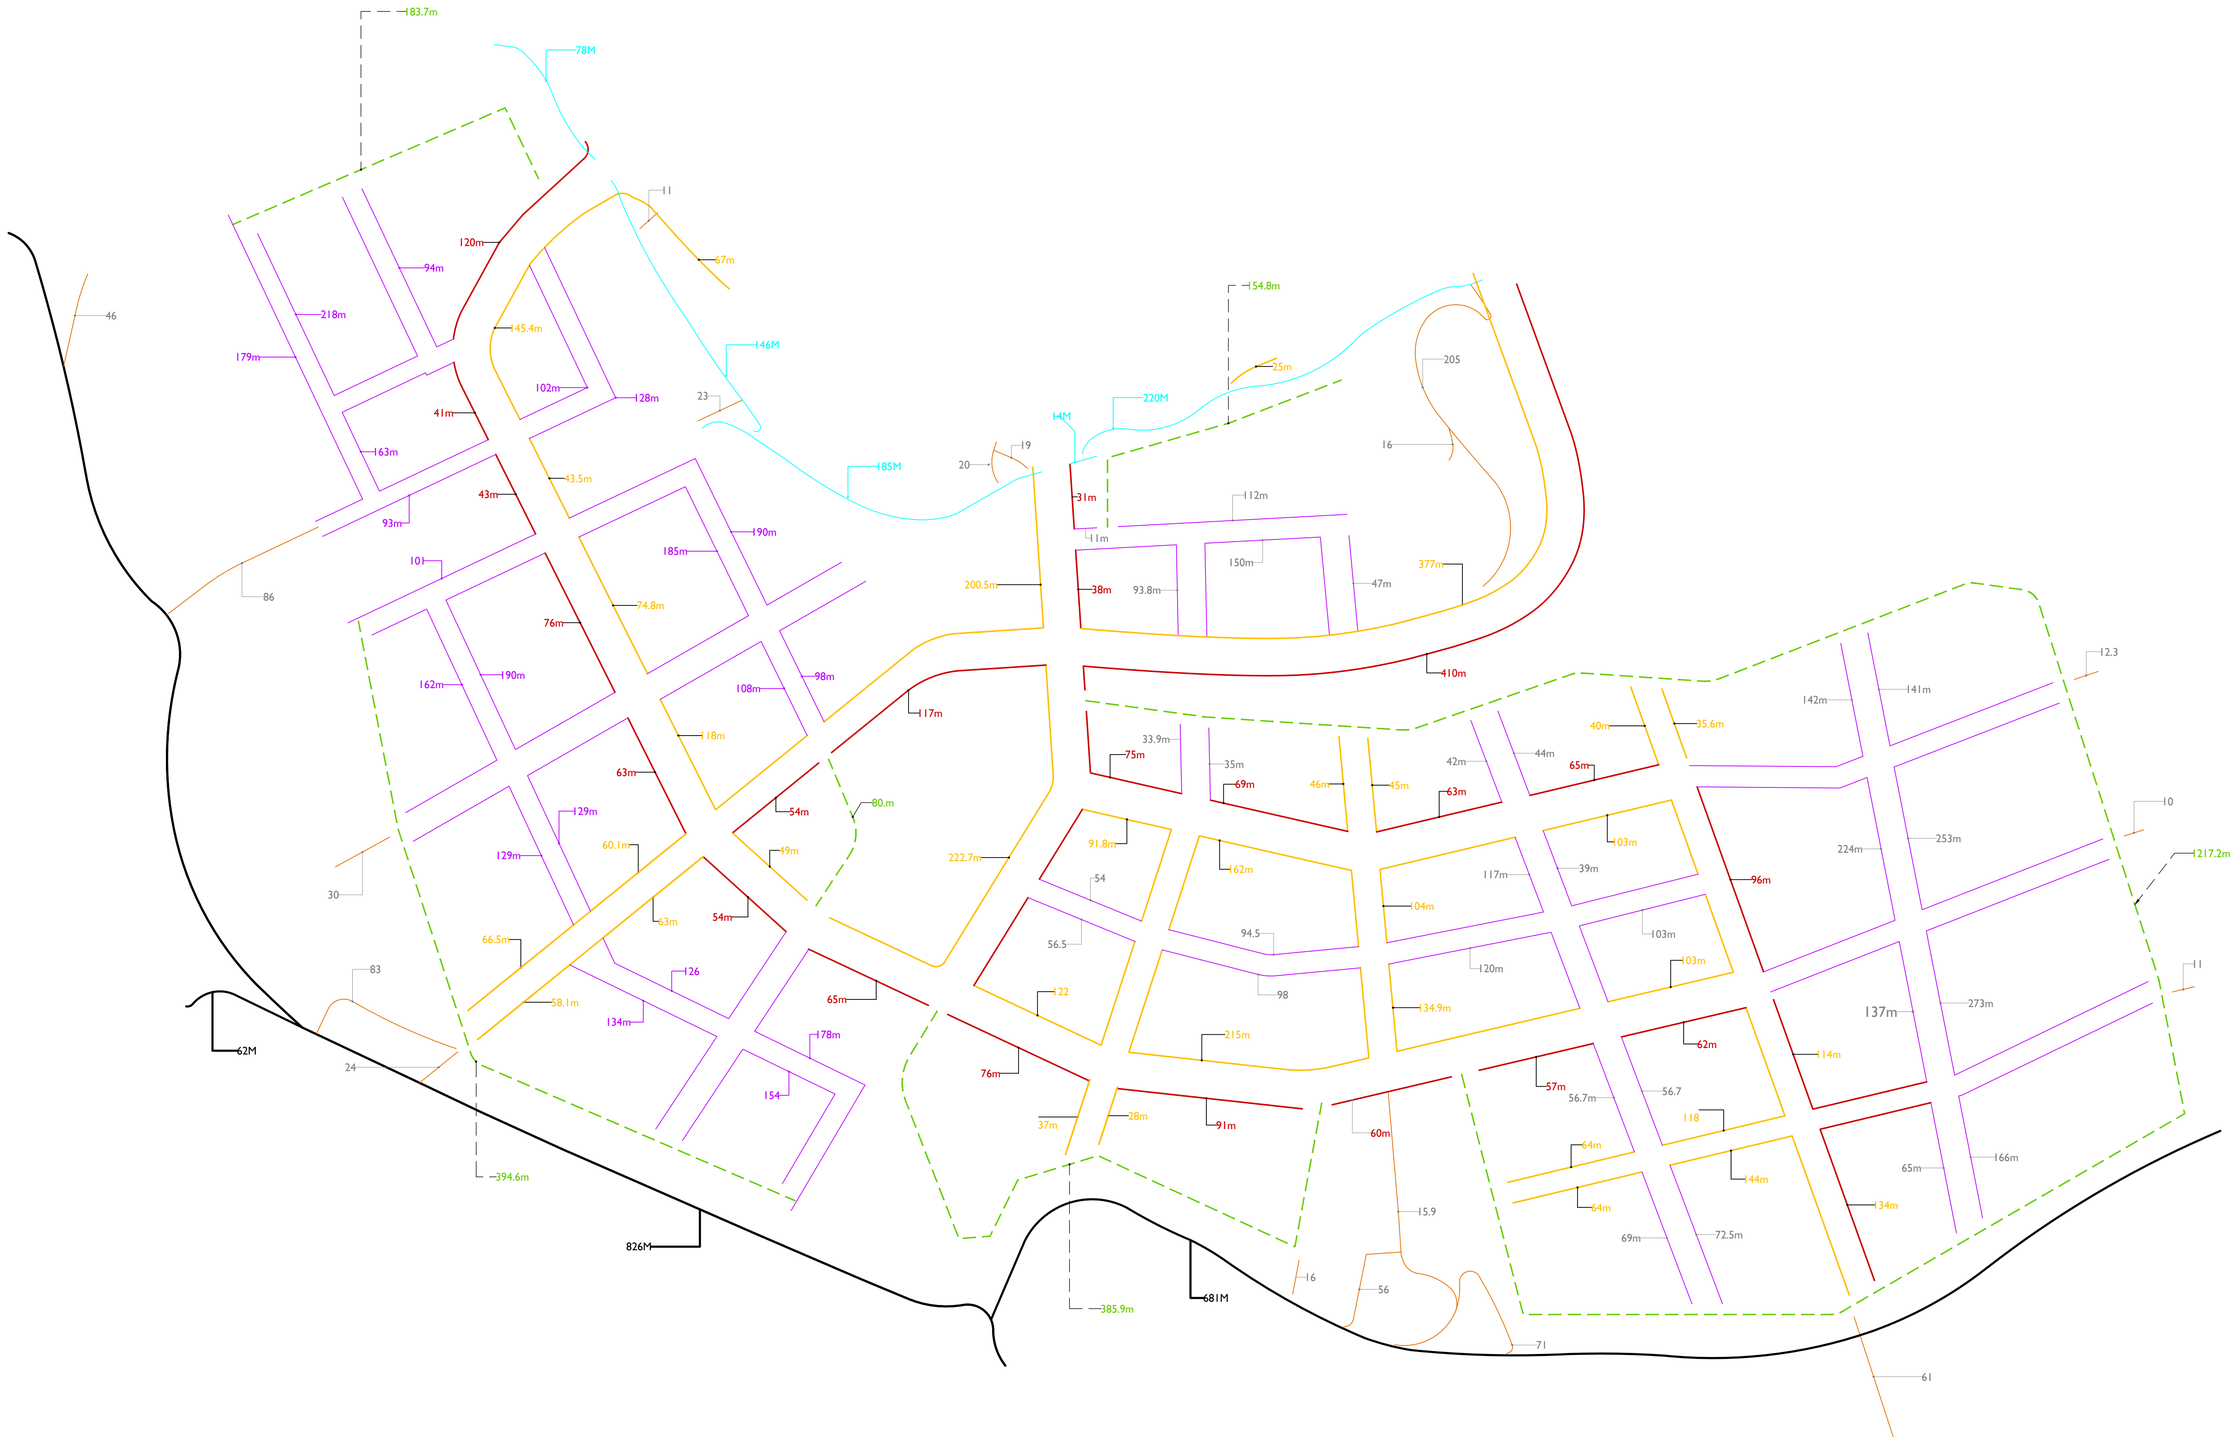

Rev	Amendments	Date	Drwn	Chkd
01	First Issue	18.01.16	###	PO

Project
Chapelgarth, Sunderland

Drawing Title
Proposed Footpaths
Outline Planning Approval

Project No.
1515

Scale @ A1
1:1500

Project Status
For Information

Drawing No.
L-1515-PRP-056

Revision
001

London 0207 38 78 560
Newcastle 0191 24 24 224
colour-udl.com
colour

0 5 30 45 60 90 120 150m